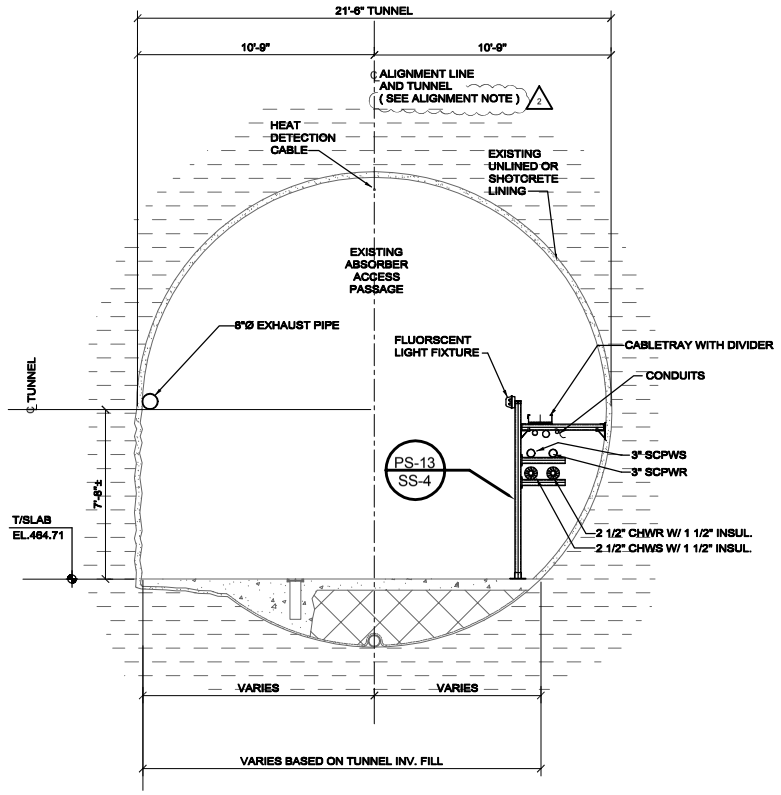

SECTION (A / A-4) P-5, FPE-6, M-8, E-17, E-31
3/8"=1'-0

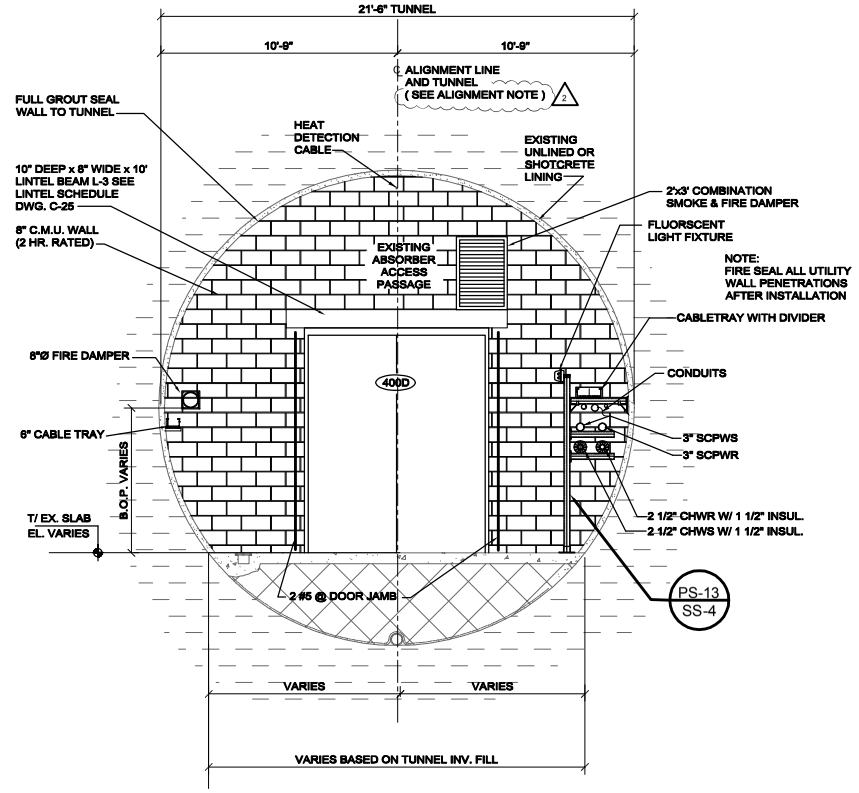

SECTION (B / A-4) A-5, A-6, P-5, P-6, P-7, E-17, E-18, E-19, E-20, E-31, E-32, E-33, FPE-6, M-8, M-9
3/8"=1'-0

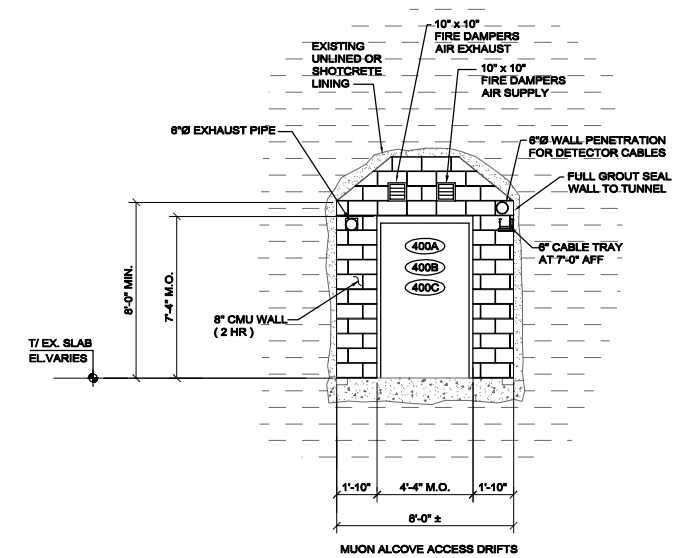

SECTION (C / A-4) A-5, M-8, E-31, E-32, M-9
3/8"=1'-0

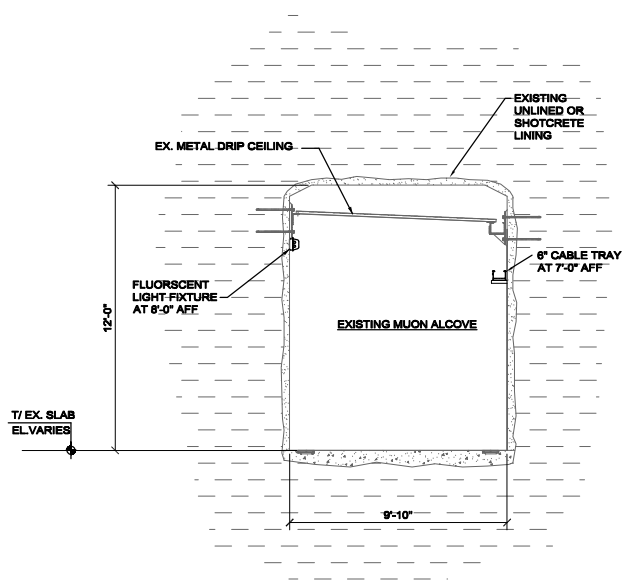

SECTION (D / A-4) A-5, E-17, E-18, E-31, E-32
3/8"=1'-0

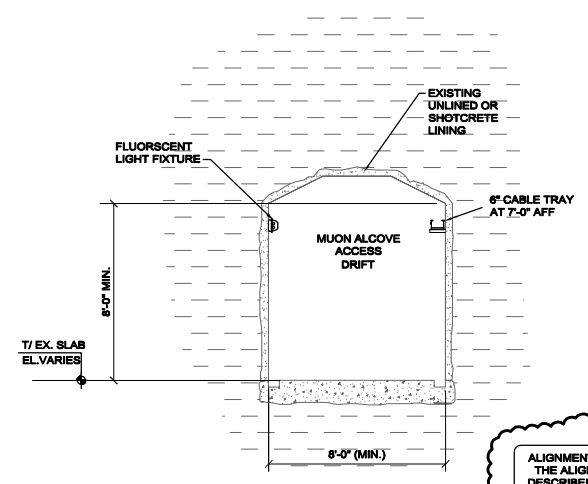

SECTION (E / A-4) A-5, E-17, E-18
3/8"=1'-0

ALIGNMENT NOTE:
THE ALIGNMENT LINE REFERS TO THAT LINE DESCRIBED BY THE DRAWING AND RELATED ALIGNMENT DATA SHOWN ON SHEET C-4. THIS LINE FORMS THE REFERENCE LINE BY WHICH WALL AND OTHER CONSTRUCTION SHOWN ON THIS DRAWING WILL BE ACCURATELY LOCATED.

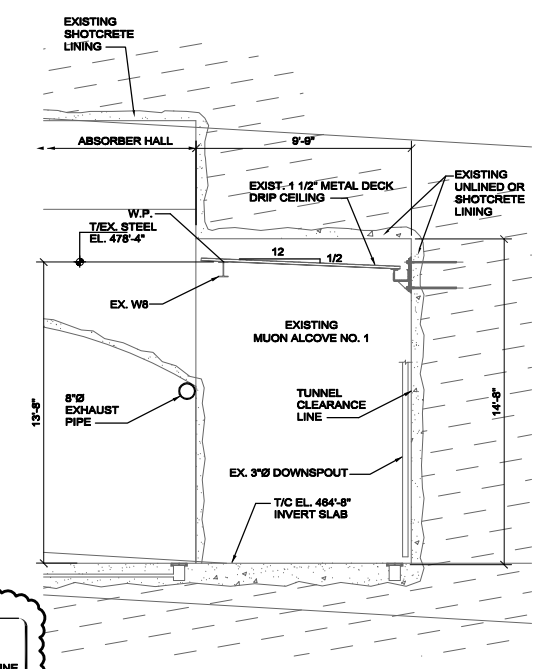

SECTION (F / A-4) E-17
3/8"=1'-0

NOTES:

1. SEE DWG. A-25 FOR DOOR AND LINTEL SCHEDULE.
2. SEE DWG. A-23 FOR CMU DETAILS AND NOTES.

PART OF PROJECT 6-7-9

REV.	DATE	DESCRIPTIONS
2	03/31/02	AMENDMENT 2

REVISIONS

FLUOR DANIEL CHICAGO ILLINOIS

A/E CONSULTANT		DATE
DESIGNED	R. JEDZINIAK	7/24/00
DRAWN	Z. SILJKOVIC	7/24/00
CHECKED	R. BRUNTON	7/24/00
APPROVED		

FERMI LAB		DATE
FNAL REVIEW	J. SIMS	01/16/02
ENG. ACCEPTED	E. CRUMPLEY	01/16/02
FESS ACCEPTED	D. NEVIN	01/16/02
SUBMITTED	R. PLUNKETT/D. BOGERT	01/16/02

SCALE: 3/8"=1'-0" 1 0 1 2 3 4 5 6 7 SCALE FEET

FERMI NATIONAL ACCELERATOR LABORATORY
UNITED STATES DEPARTMENT OF ENERGY

NuMI OUTFITTING
ARCHITECTURAL SECT. & DET. SHT. 7

DRAWING NO. 6-7-6 A-15 REV.

31 MAR. 2002

Dwg: A15-6-7-6.dwg Plotted: 29MAR02 @ 02:47:46p.m.