


**SECTION** A / A-6 E-19, E-32, FPE-7, M-10, P-7, FP-3
SCALE 3/8"=1'-0

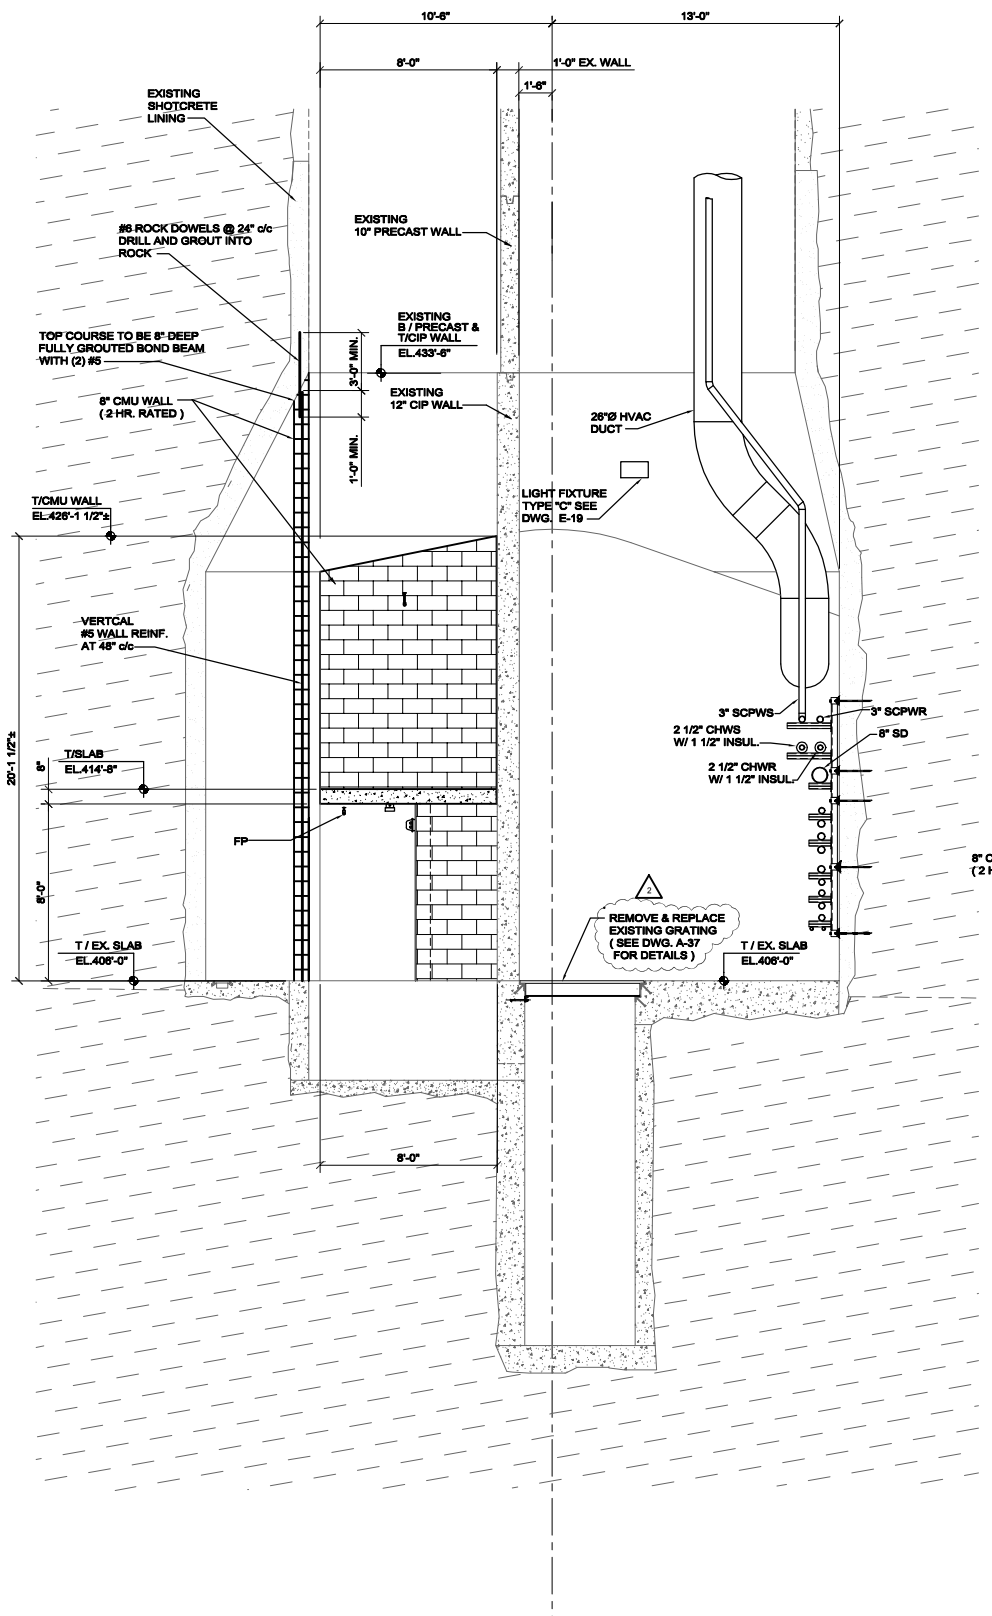


**SECTION** B / A-6 E-19, E-33, FPE-7, M-10, FP-3
SCALE 3/8"=1'-0

**NOTES:**

1. SEE DWG. A-23 FOR CMU DETAILS AND NOTES.
2. COORDINATE PENETRATION WITH FP SUBCONTRACTOR.

**PART OF PROJECT 6-7-9**
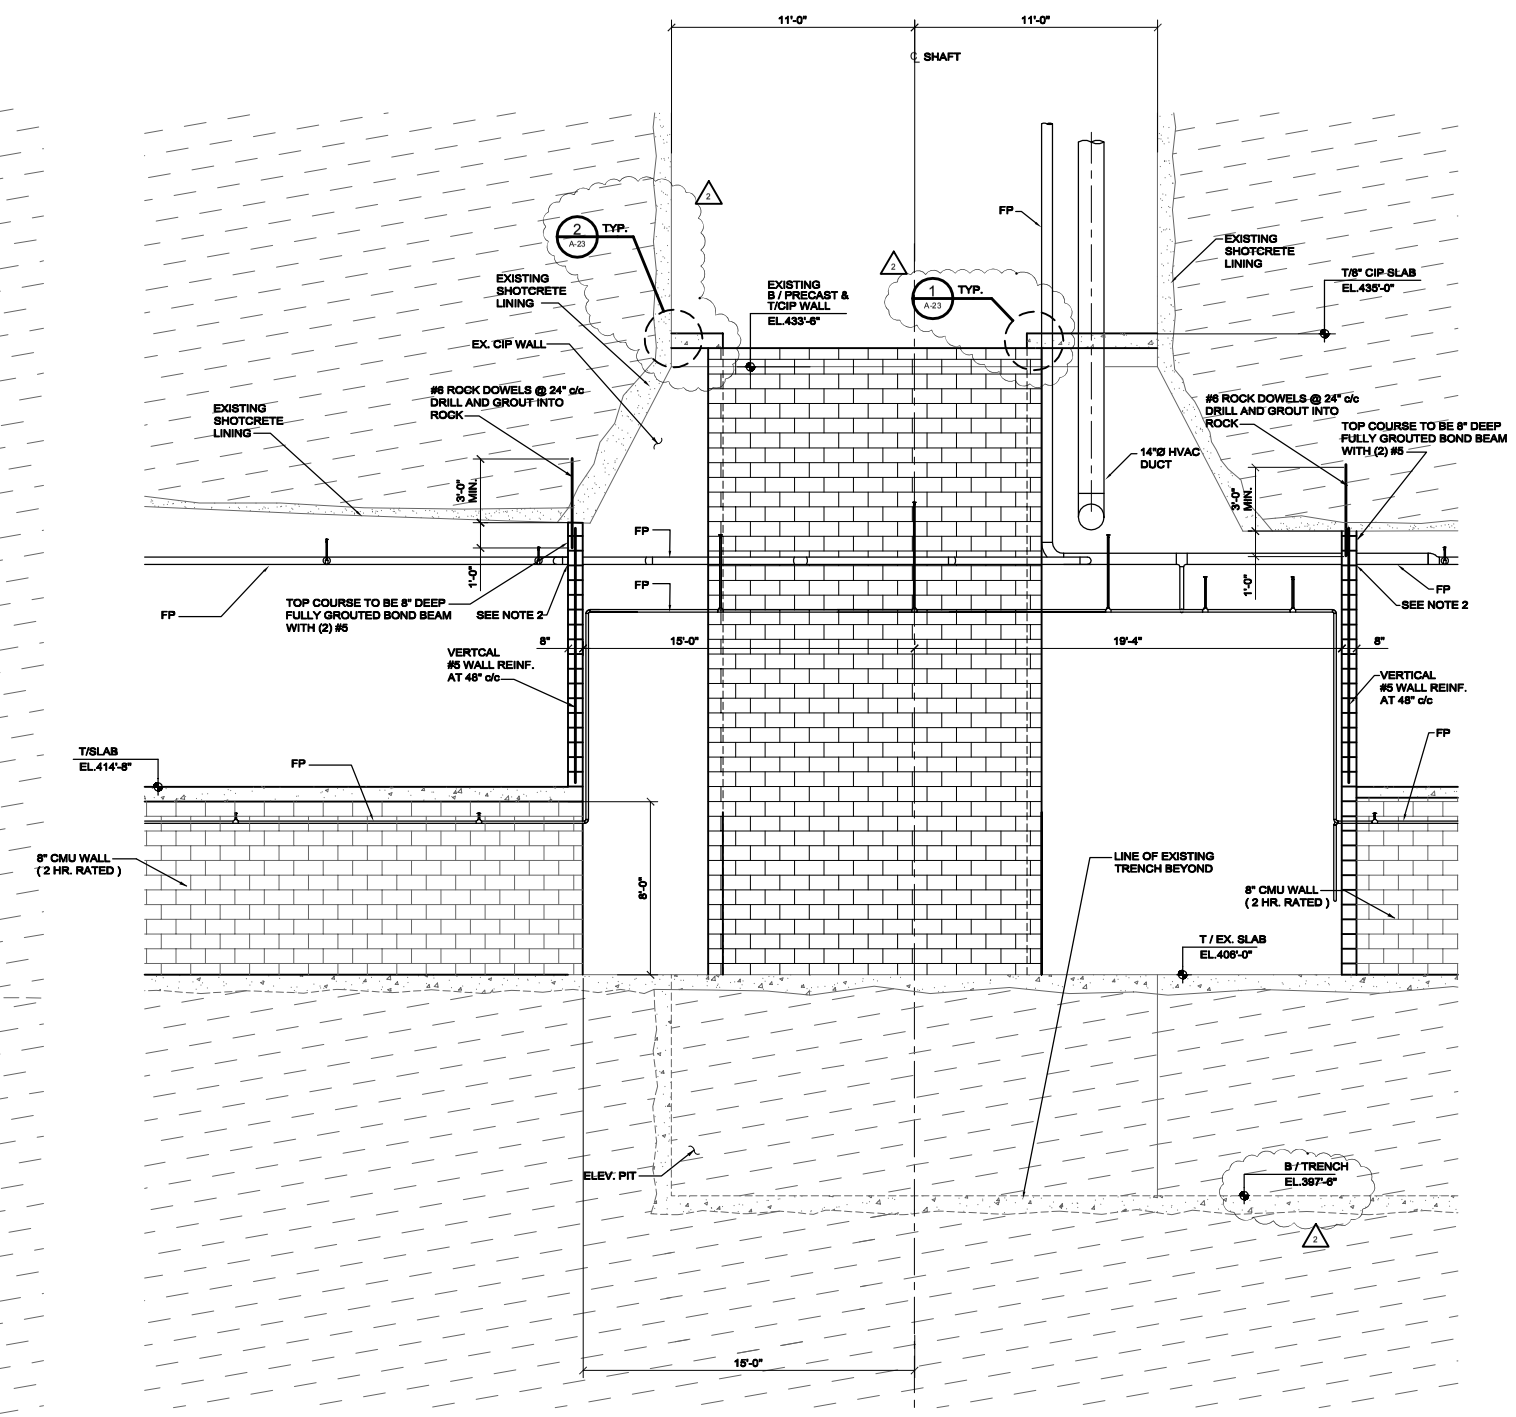
| REV. | DATE | DESCRIPTIONS |
|---|---|---|
| 2 | 03/31/02 | AMENDMENT 2 |

REVISIONS

FLUOR DANIEL CHICAGO ILLINOIS

| | A/E CONSULTANT | DATE |
|---|---|---|
| DESIGNED | R. JEDZINIAK | 7/24/00 |
| DRAWN | R. JEDZINIAK | 7/24/00 |
| CHECKED | R. BRUNTON | 7/24/00 |
| APPROVED | | |

| | FERMI LAB | DATE |
|---|---|---|
| FNAL REVIEW | J. SIMS | 01/16/02 |
| ENG. ACCEPTED | E. CRUMPLEY | 01/16/02 |
| FESS ACCEPTED | D. NEVIN | 01/16/02 |
| SUBMITTED | R. PLUNKETT/D. BOGERT | 01/16/02 |

S W E PROJECT NORTH

SCALE: 3/8"=1'-0" 1 0 1 2 3 4 5 6 7 SCALE FEET

**FERMI NATIONAL ACCELERATOR LABORATORY**
UNITED STATES DEPARTMENT OF ENERGY

**NuMI OUTFITTING**
**ARCHITECTURAL SECT. & DET. SHT.- 10**

DRAWING NO. 6-7-6 A-18 REV.

31 MAR. 2002

Dwg: A18-6-7-6.dwg Plotted: 29MAR02 @ 02:57:56p.m.