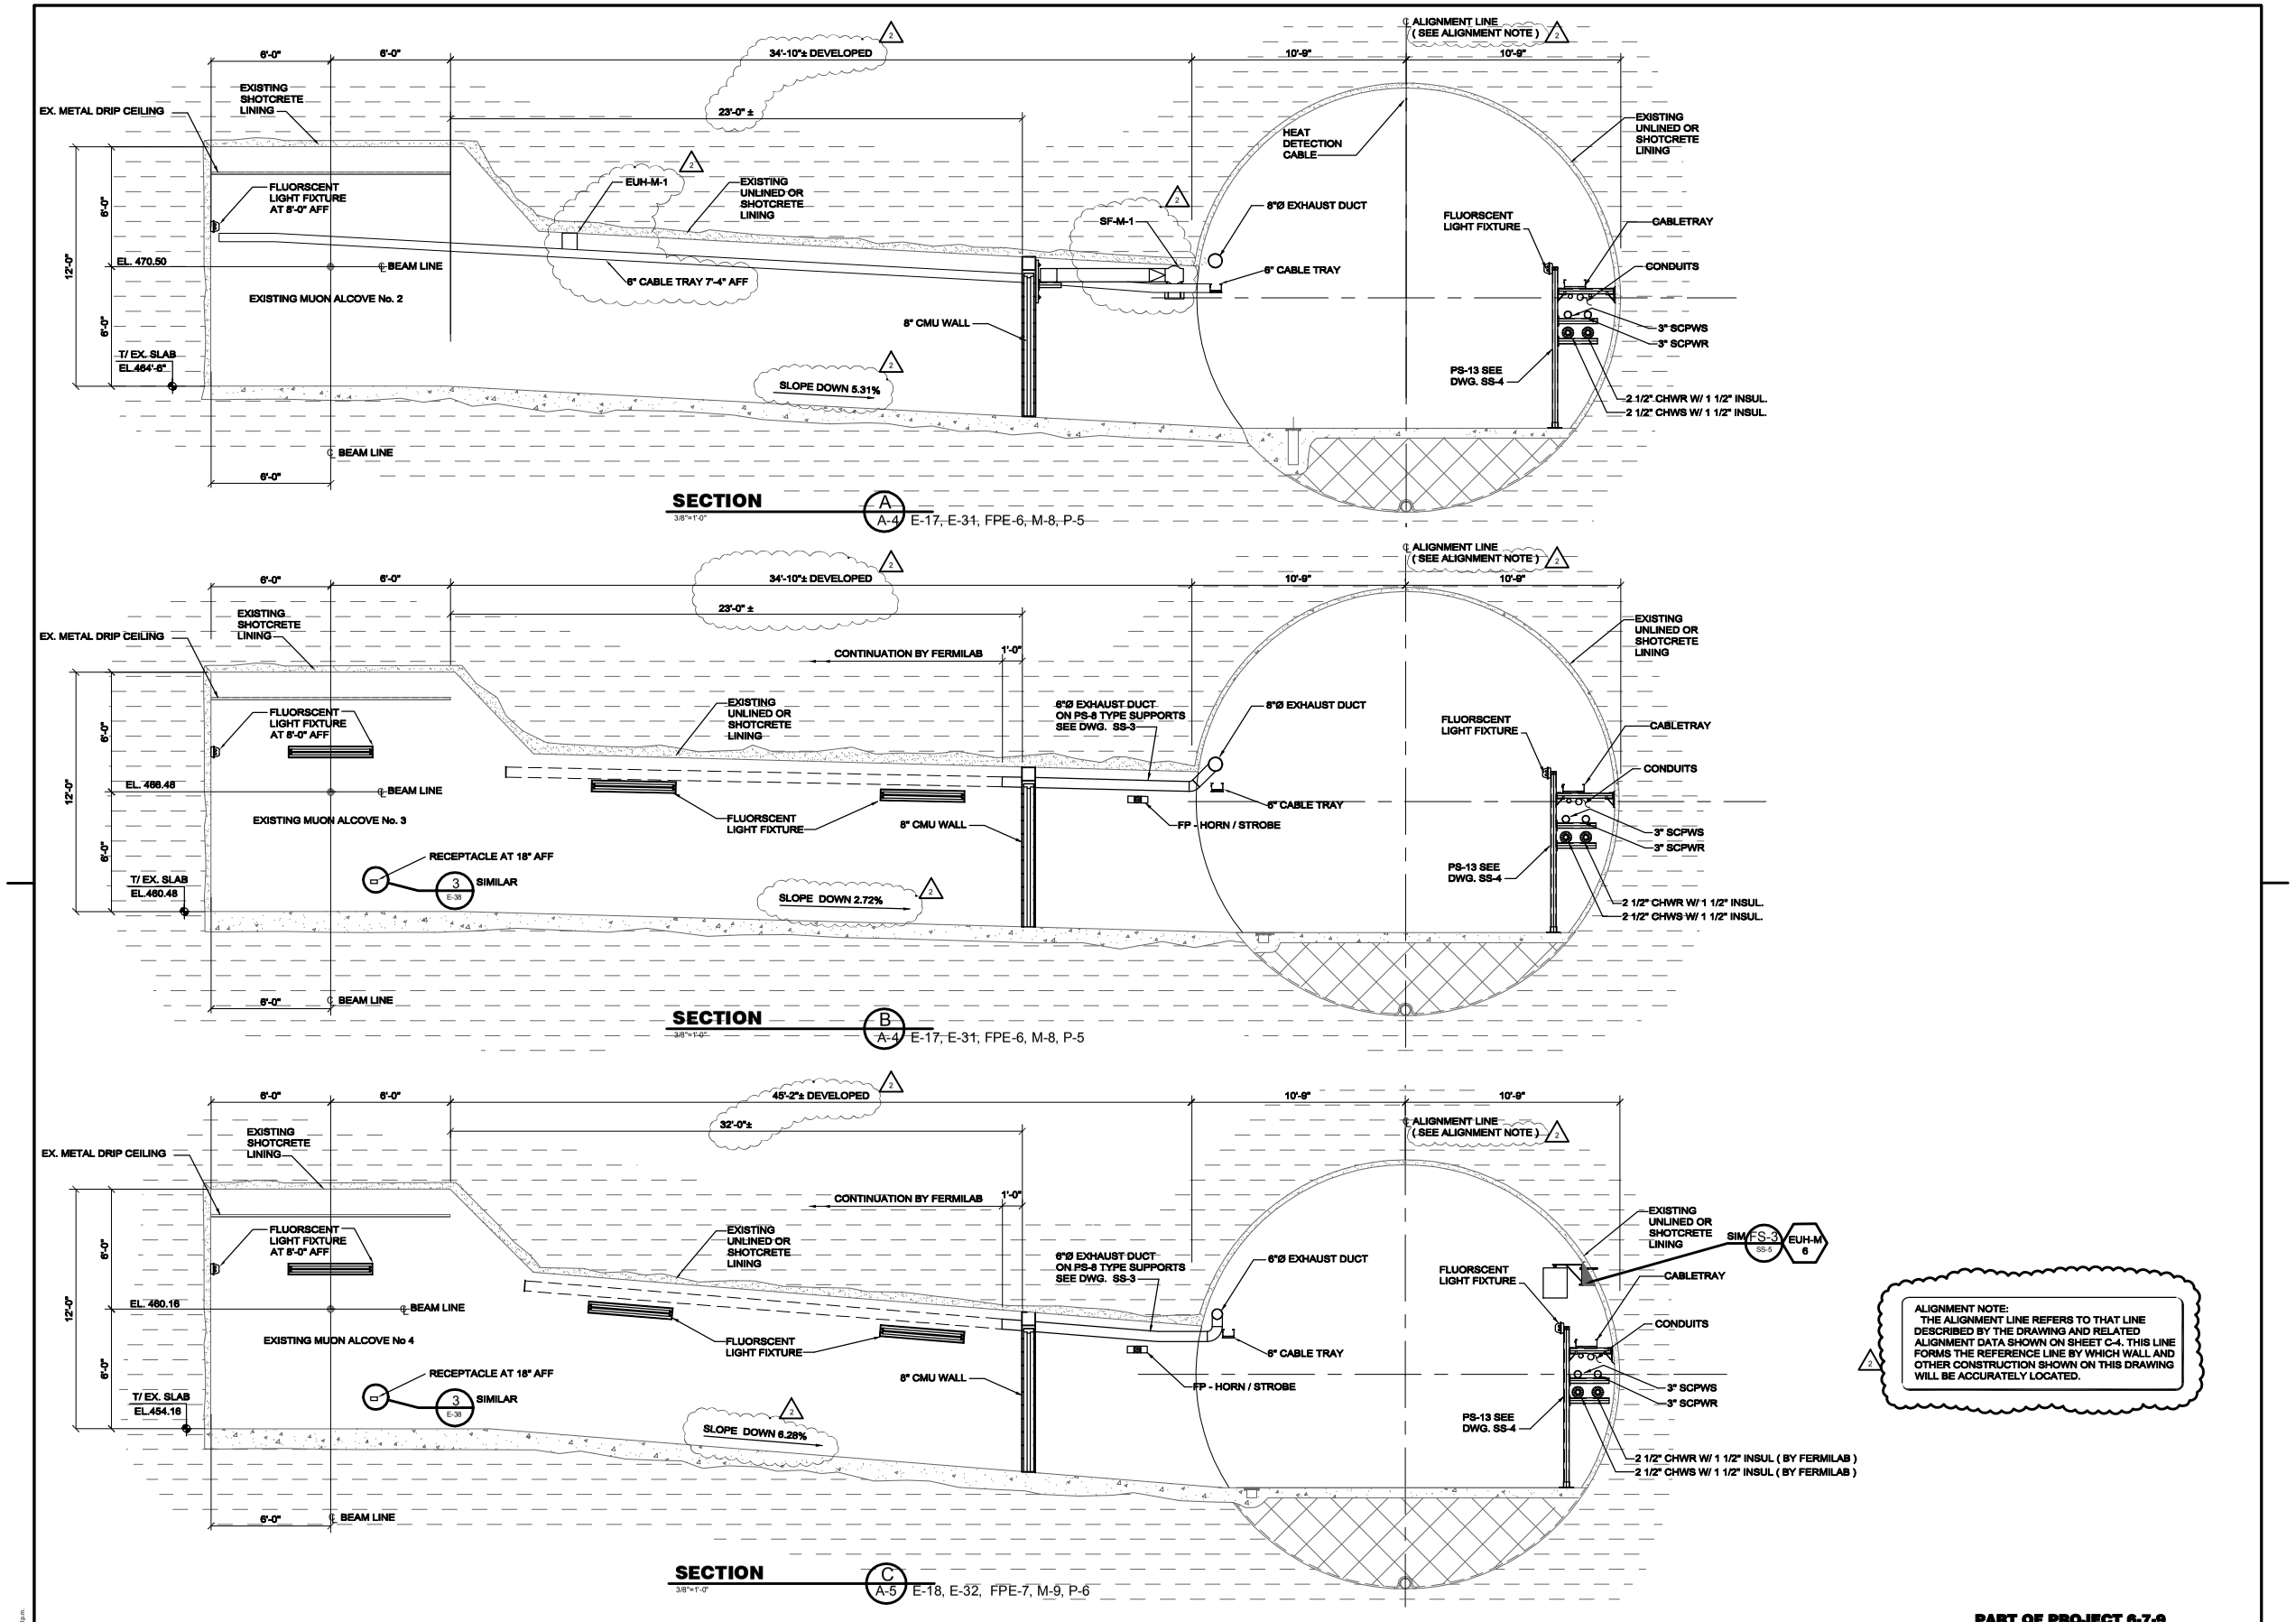

ALIGNMENT NOTE:
THE ALIGNMENT LINE REFERS TO THAT LINE DESCRIBED BY THE DRAWING AND RELATED ALIGNMENT DATA SHOWN ON SHEET C-4. THIS LINE FORMS THE REFERENCE LINE BY WHICH WALL AND OTHER CONSTRUCTION SHOWN ON THIS DRAWING WILL BE ACCURATELY LOCATED.

PART OF PROJECT 6-7-9

REV.	DATE	DESCRIPTIONS
2	03/31/02	AMENDMENT 2

REVISIONS

FLUOR DANIEL CHICAGO ILLINOIS

A/E CONSULTANT		DATE
DESIGNED	R. JEDZINIAK	7/24/00
DRAWN	Z. SILJKOVIC	7/24/00
CHECKED	R. BRUNTON	7/24/00
APPROVED		

FERMI LAB		DATE
FINAL REVIEW	J. SIMS	01/16/02
ENG. ACCEPTED	E. CRUMPLEY	01/16/02
FESS ACCEPTED	D. NEVIN	01/16/02
SUBMITTED	R. PLUNKETT/D. BOGERT	01/16/02

SCALE: 3/8"=1'-0" 1 0 1 2 3 4 5 6 7 SCALE FEET

FERMI NATIONAL ACCELERATOR LABORATORY
UNITED STATES DEPARTMENT OF ENERGY

NuMI OUTFITTING
ARCHITECTURAL SECT. & DET. SHT.- 8

DRAWING NO. 6-7-6 A-16 REV.

31 MAR. 2002

Dwg: A16-6-7-6.dwg Plotted: 3/8/8/02 @ 02:05:19 p.m.