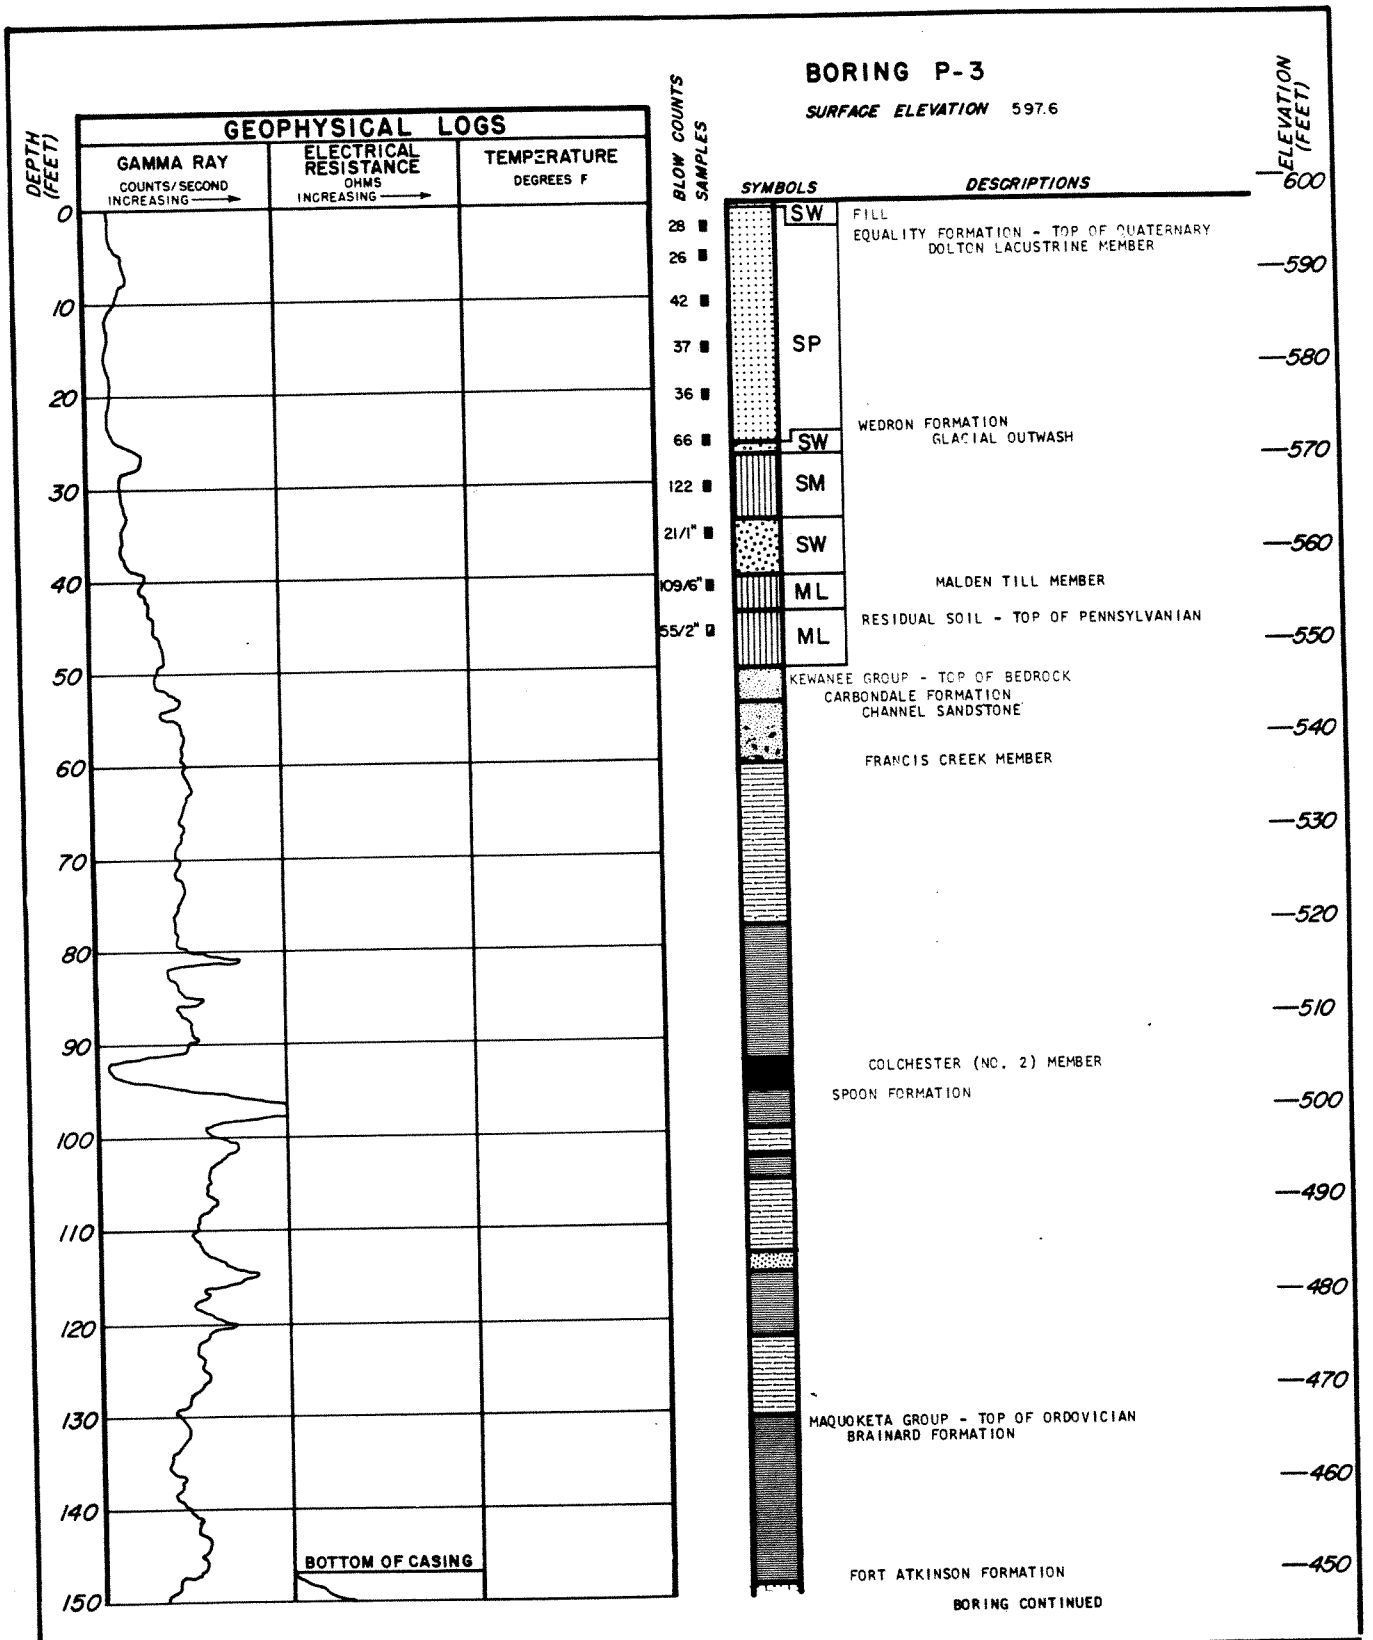

BRAIDWOOD STATION
UPDATED FINAL SAFETY ANALYSIS REPORT

FIGURE 2.5-146

LOG OF BORING P-3 (GEOPHYSICAL LOG)
(SHEET 1 OF 2)

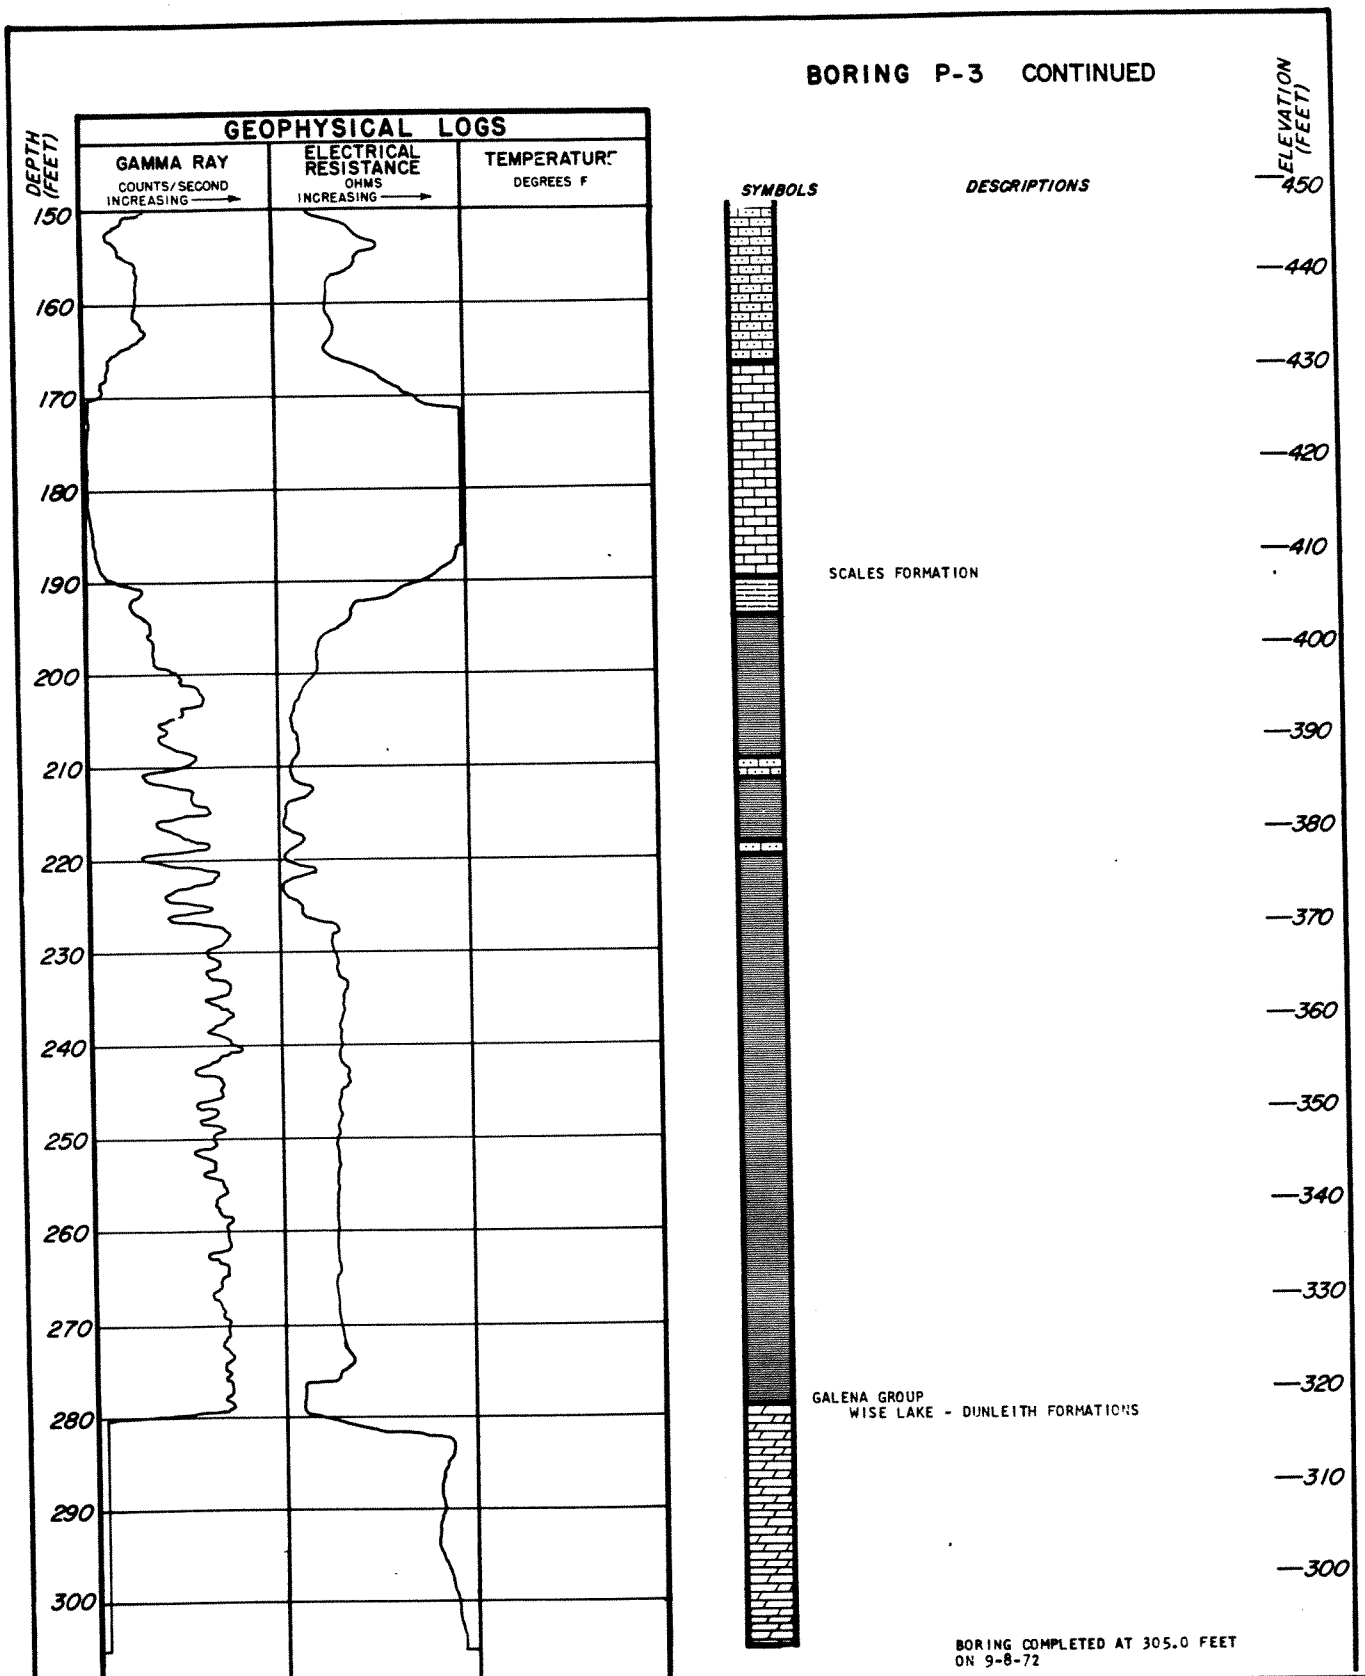

BRAIDWOOD STATION
UPDATED FINAL SAFETY ANALYSIS REPORT

FIGURE 2.5-146

LOG OF BORING P-3 (GEOPHYSICAL LOG)
(SHEET 2 OF 2)